COUNTY RECORDER'S STATEMENT

FILED THIS _____ DAY OF _____, 2021, AT _____.M.

IN BOOK _____ OF L.L.S. MAPS AT PAGE _____,

AT THE REQUEST OF GREGORY F. BRAZE

FILE NO. _____ FEE _____

MARK CHURCH, COUNTY RECORDER

BY: _____

DEPUTY

SURVEYOR'S STATEMENT

THIS MAP CORRECTLY REPRESENTS A SURVEY MADE BY ME OR UNDER MY DIRECTION IN CONFORMANCE WITH THE REQUIREMENTS OF THE PROFESSIONAL LAND SURVEYORS' ACT AT THE REQUEST OF JON DOE IN DECEMBER 2020.

_____

GREGORY F. BRAZE DATE
LS 7623

COUNTY SURVEYOR'S STATEMENT

THIS MAP HAS BEEN EXAMINED IN ACCORDANCE WITH SECTION 8766 OF THE PROFESSIONAL LAND SURVEYORS' ACT THIS_____DAY OF _____, 2021.

_____

ADRIAN VERHAGEN
COUNTY SURVEYOR
LS 9189

LEGEND

- FOUND MONUMENT AS NOTED
- FOUND CONCRETE 6"X6" ORIGIN UNKNOWN
- SET 3/4" IRON PIPE W/ PLASTIC PLUG & TACK LS 0000
- ( ) INDICATES RECORD DATA
- N.R. NO RECORD

ALL DISTANCES ARE IN FEET AND DECIMAL THEREOF

- BOUNDARY LINE
- PROPERTY LINE
- CENTERLINE LINE
- TIE LINE

REFERENCES

1. RECORD OF SURVEY 00 LLS 00
2. TRACT MAP 00 MAPS 0
3. GRANT DEED ROTATED DOC. 0000–000000
4. RECORD OF SURVEY ROTATED CW 0°34'59" 0 LLS 00
5. GRANT DEED DOC. 0000–000000

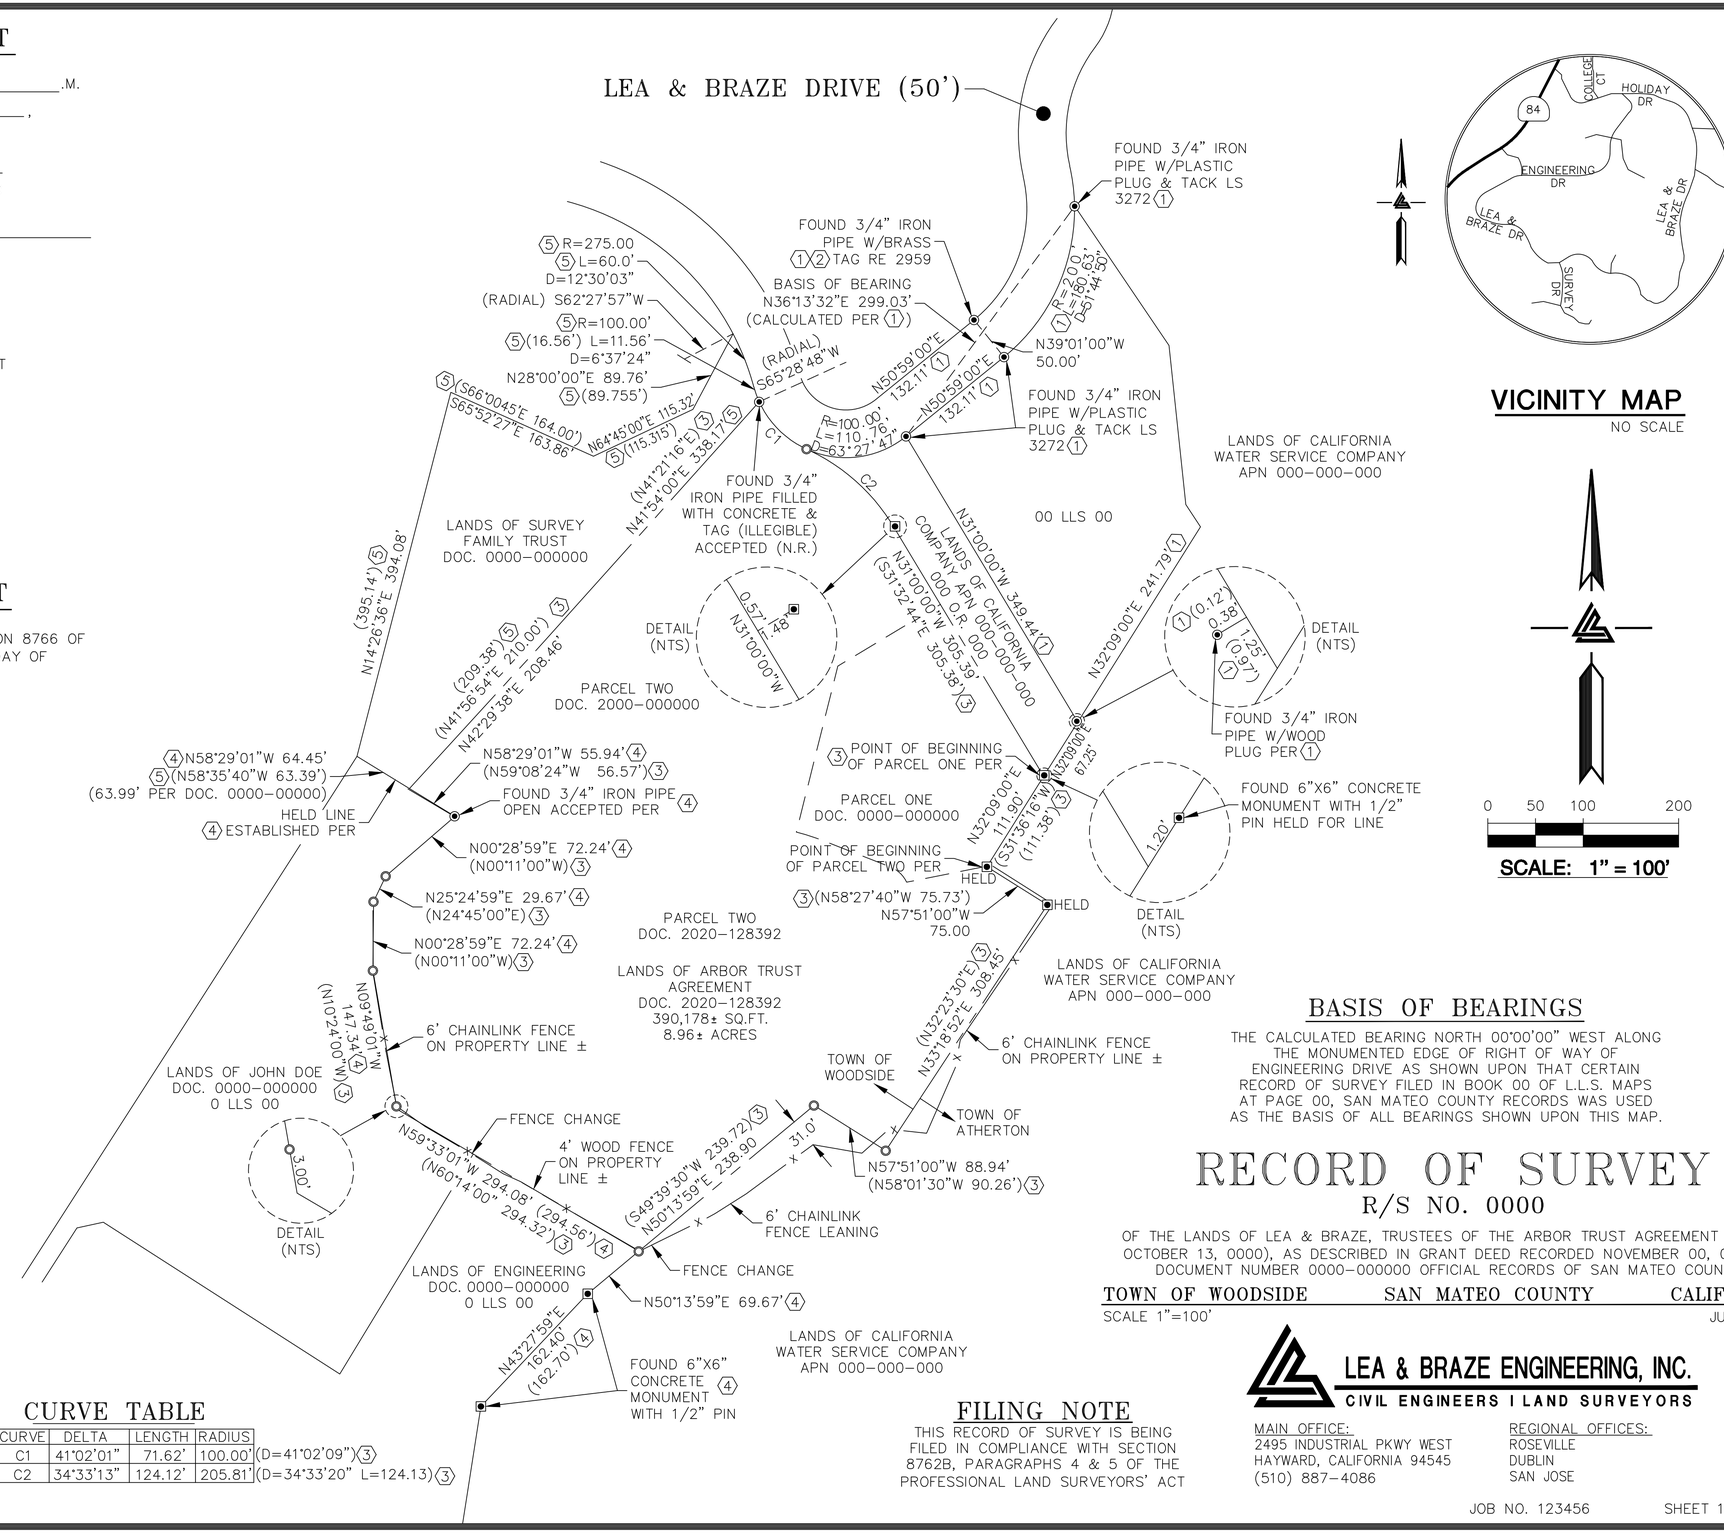

VICINITY MAP

NO SCALE

SCALE: 1" = 100'

CURVE TABLE

CURVE	DELTA	LENGTH	RADIUS	
C1	41°02'01"	71.62'	100.00'	(D=41°02'09")(3)
C2	34°33'13"	124.12'	205.81'	(D=34°33'20" L=124.13)(3)

BASIS OF BEARINGS

THE CALCULATED BEARING NORTH 00°00'00" WEST ALONG THE MONUMENTED EDGE OF RIGHT OF WAY OF ENGINEERING DRIVE AS SHOWN UPON THAT CERTAIN RECORD OF SURVEY FILED IN BOOK 00 OF L.L.S. MAPS AT PAGE 00, SAN MATEO COUNTY RECORDS WAS USED AS THE BASIS OF ALL BEARINGS SHOWN UPON THIS MAP.

RECORD OF SURVEY

R/S NO. 0000

OF THE LANDS OF LEA & BRAZE, TRUSTEES OF THE ARBOR TRUST AGREEMENT (DATED OCTOBER 13, 0000), AS DESCRIBED IN GRANT DEED RECORDED NOVEMBER 00, 0000 IN DOCUMENT NUMBER 0000–000000 OFFICIAL RECORDS OF SAN MATEO COUNTY.

TOWN OF WOODSIDE SAN MATEO COUNTY CALIFORNIA

SCALE 1"=100' JULY 0000

FILING NOTE

THIS RECORD OF SURVEY IS BEING FILED IN COMPLIANCE WITH SECTION 8762B, PARAGRAPHS 4 & 5 OF THE PROFESSIONAL LAND SURVEYORS' ACT

LEA & BRAZE ENGINEERING, INC.
CIVIL ENGINEERS I LAND SURVEYORS

MAIN OFFICE:
2495 INDUSTRIAL PKWY WEST
HAYWARD, CALIFORNIA 94545
(510) 887–4086

REGIONAL OFFICES:
ROSEVILLE
DUBLIN
SAN JOSE

JOB NO. 123456 SHEET 1 OF 1